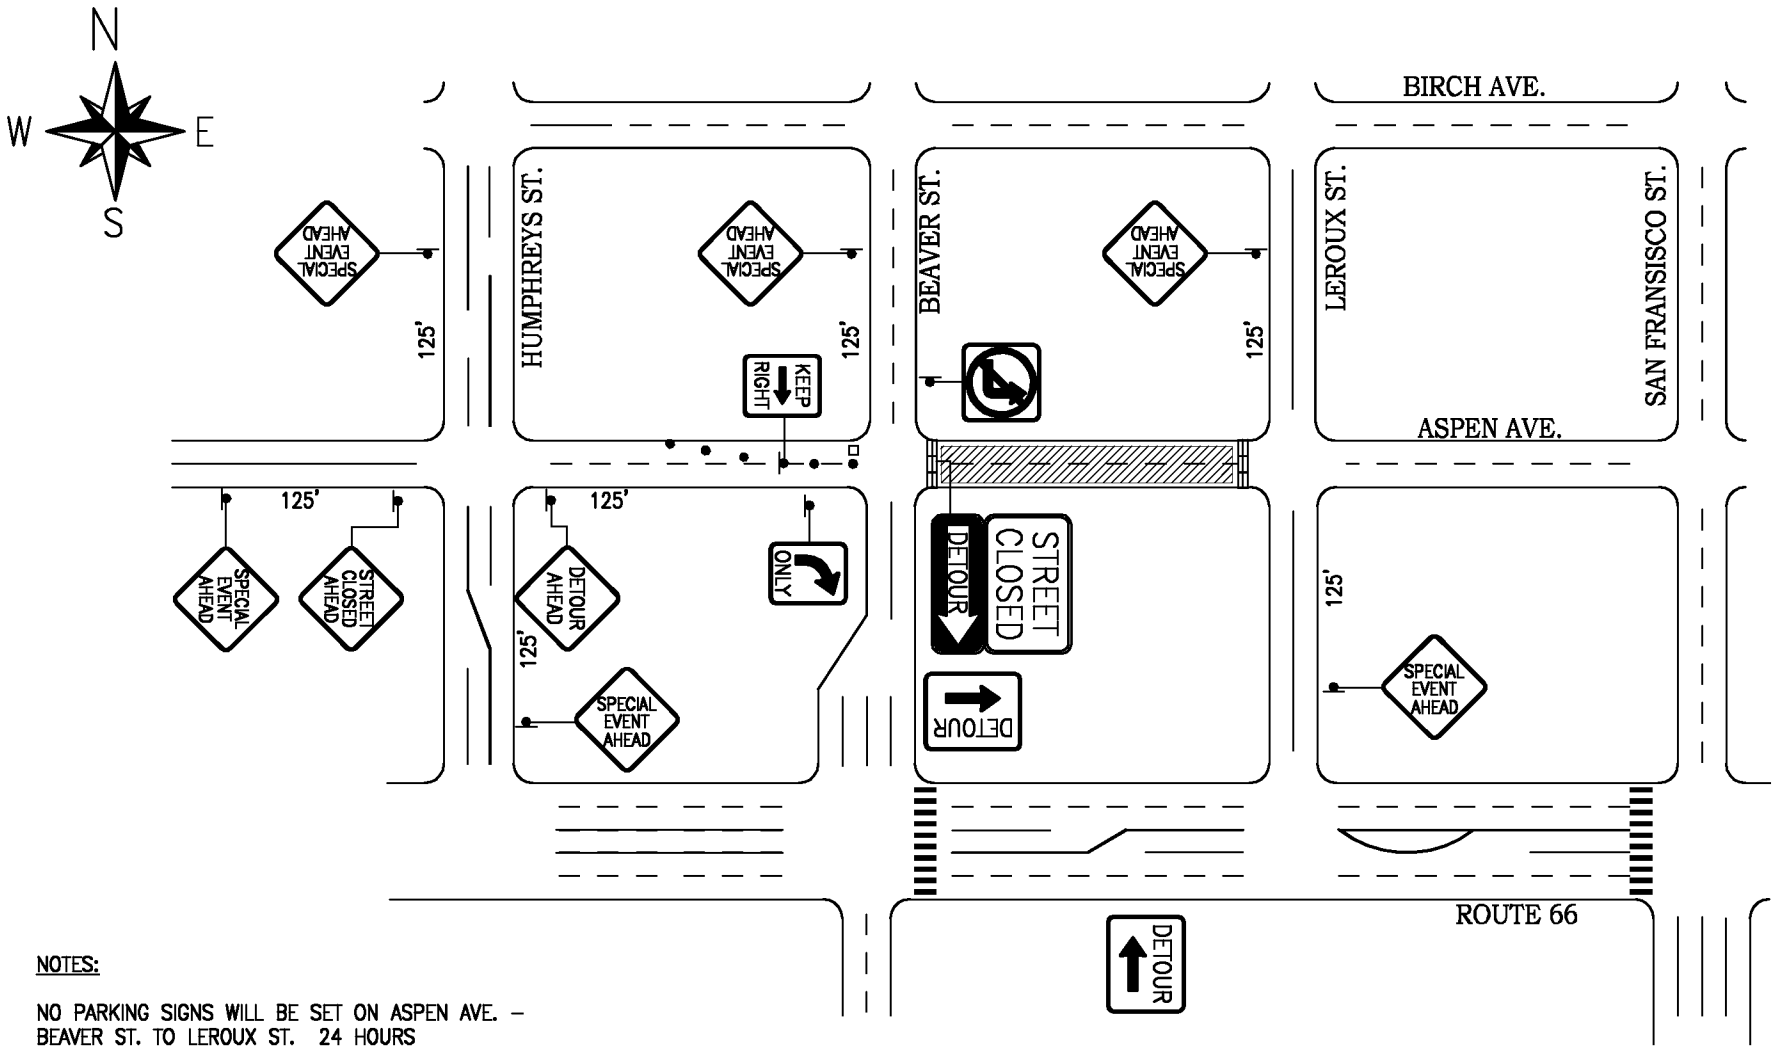

REVISION:
A
REV DATE:
POSTED SPEED LIMIT 25

NOTES:

NO PARKING SIGNS WILL BE SET ON ASPEN AVE. – BEAVER ST. TO LEROUX ST. 24 HOURS PRIOR TO EVENT.

TCP APPROVED BY:_____ DATE:_____

LEGEND

- =ARROWBOARD
- =HIGH-LEVEL
- =SIGN STAND
- =VERTICAL PANEL
- =CONE
- =TYPE-1
- =TYPE-2
- =TYPE-3
- =EXISTING

Action Barricade Co. LLC.

DRAWN BY: STEPHEN MILLER
DATE CREATED: 06/17/16

Reviewed by:_____ –Action Employee– ___/___/___ Date

General Operations Manager:
John Ledbetter Jr.
Office: 602-288-6350
TCP Fax: 602-288-6361
Dispatch: 602-288-6363
24 Hours: 602-920-4652

SIGN SIZE:
48"X48"____ 36"X36" X

NOTES: PLAN IS NOT TO SCALE
This is a vehicular and/or pedestrian plan only. Pedestrian access shall be maintained if possible. All applicable equiptment shall have sandbags and flags. This traffic control plan is for day and/or night time use. Business and local traffic shall be maintained when possible. Bump signs shall be placed in front of ALL steel plates in the roadway. Conflicting existing signs shall be covered for temporary traffic control. Equipment list is approximate, plan is subject to changes made in the field.

TCP NAME: 061716-003

MUNICIPAL: CITY OF FLAGSTAFF

LOCATION: ASPEN AVE.-BEAVER TO LEROUX

TYPE OF SET-UP: ROAD CLOSURE

START DATE: 08/20/16 | END DATE: 08/20/16

CONTRACTOR: CHRIS SCULLY

CONTACT NAME: CHRIS SCULLY

CONTRACTOR'S NUMBER: 928-699-6998

CONTRACTOR'S FAX:

WORK HOURS: 0900-1700