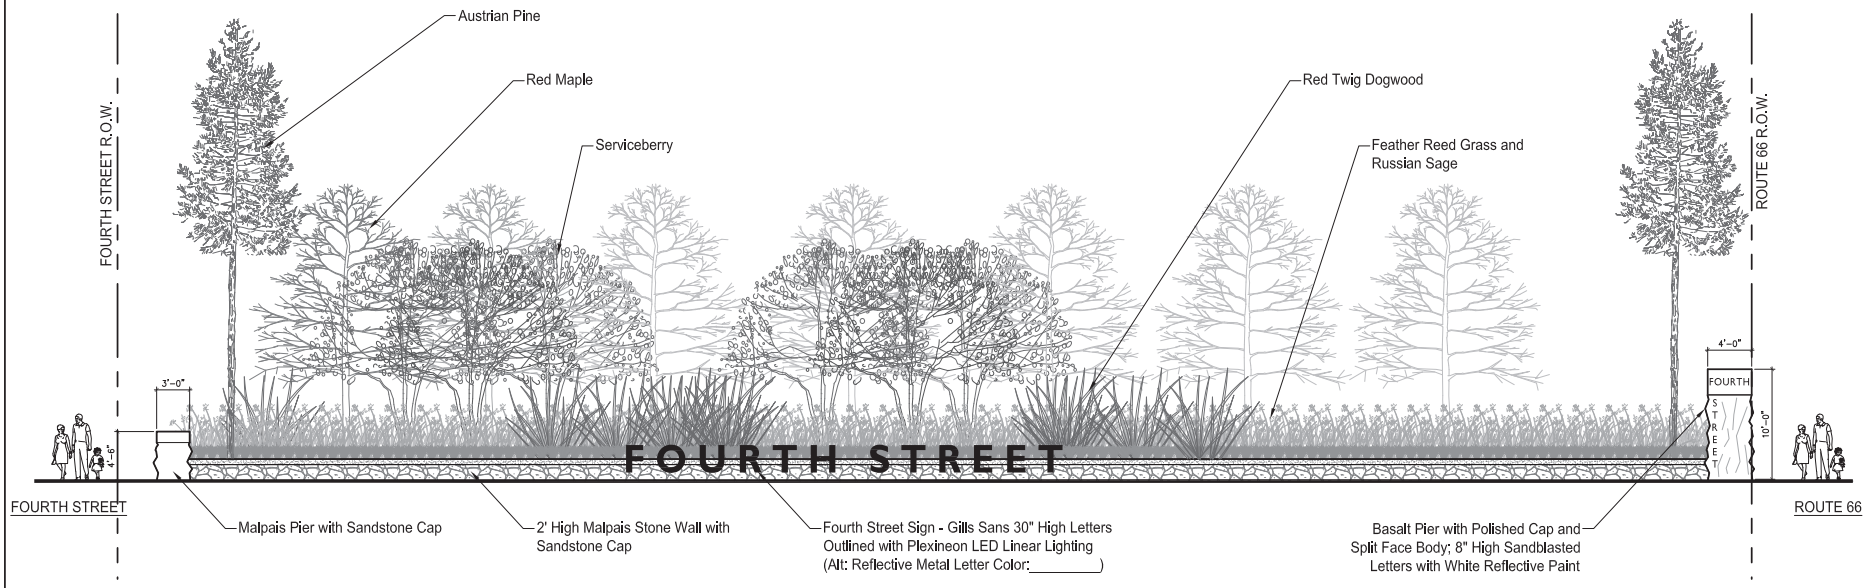

WALL ELEVATION

SCALE: 3/16 = 1' - 0"

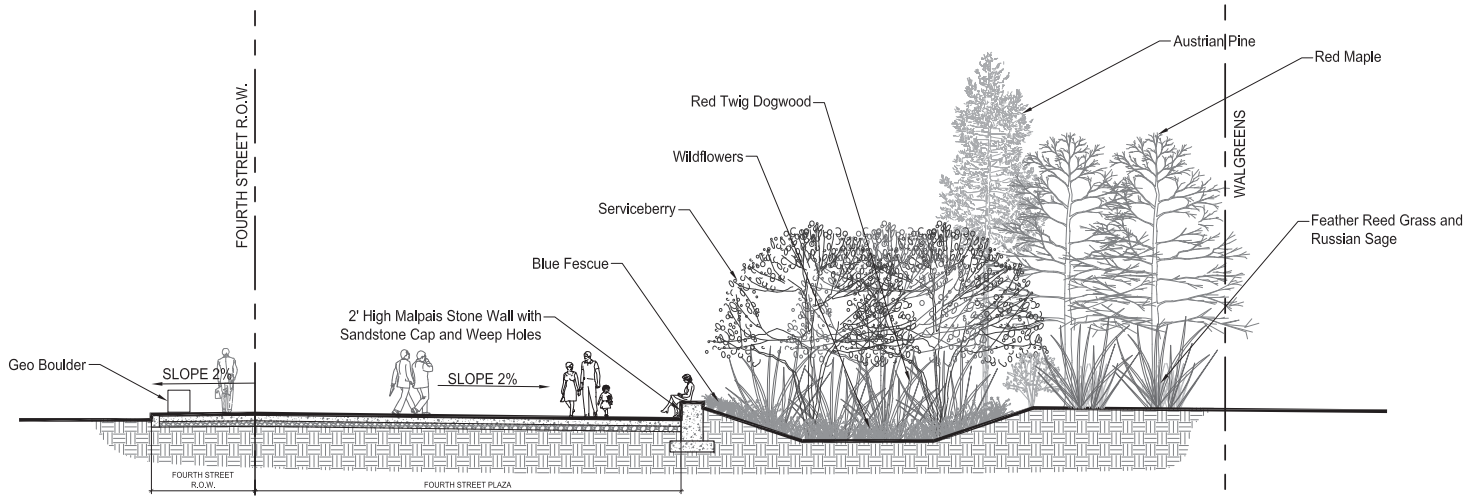

SITE SECTION

SCALE: 3/16 = 1' - 0"

NORTH

Call at least two full working days before you begin excavation.
ARIZONA811
Arizona Blue Stake, Inc.
Call 8-1-1 or 1-800-STAKE IT(782-5348)
In Maricopa County(602) 263-1100

NO.	DATE	BY	Checked / Approved	REVISIONS

FOURTH STREET GATEWAY - OPTION I
ELEVATION/SECTIONS

FLAGSTAFF, ARIZONA

otak

HammiCooper Pearson
51 WEST THIRD STREET
TEMPE AZ 85281
PHONE: (480) 557-6670
FAX: (480) 557-6505

17165
Project No.

Drawing No.
Sheet 3 of 3

© 2014 Otak, Inc.

Plotted: Mar 26, 2014 - 8:47am lmedb T:\project\17100\17165\Dwg\Landscape\L1657002.dwg Layout Name: 24x36 Elevation-Section