DANDY CURB SACK™
SPECIFICATIONS

NOTE: THE DANDY CURB SACK™ WILL BE MANUFACTURED IN THE U.S.A. FROM A WOVEN NONOPLAMENT FABRIC THAT MEETS OR EXCEEDS THE FOLLOWING SPECIFICATIONS:

REGULAR FLOW DANDY CURB SACK™ (BLACK)

Mechanical Properties	Test Method	Units	MARV
Grab Tensile Strength	ASTM D 4632	lbf (N)	1.75 (400) x 1.40 (310)
Grab Tensile Elongation	ASTM D 4632	%	15 x 15
Puncture Strength	ASTM D 4833	lbf (N)	140 (620)
Mullen Burst Strength	ASTM D 3786	kPa (psi)	300 (43)
Trapezoid Tear Strength	ASTM D 4533	lbf (N)	0.57 (1150) x 0.73 (1160)
UV Resistance	ASTM D 4355	%	90
Apparent Opening Size	ASTM D 4751	Mm (US Std Sieve)	0.210 (70)
Flow Rate	ASTM D 4491	l/min/m² (gpm/min/ft²)	3800 (100)
Permeability	ASTM D 4491	cm/s	0.50

10-FLOW DANDY CURB SACK™ (SAFETY ORANGE)

Mechanical Properties	Test Method	Units	MARV
Grab Tensile Strength	ASTM D 4632	lbf (N)	1.80 (340) x 0.80 (320)
Grab Tensile Elongation	ASTM D 4632	%	15 x 15
Puncture Strength	ASTM D 4833	lbf (N)	0.90 (40)
Mullen Burst Strength	ASTM D 3786	kPa (psi)	400* (58)
Trapezoid Tear Strength	ASTM D 4533	lbf (N)	0.61 (115) x 0.53 (75)
UV Resistance	ASTM D 4355	%	90
Apparent Opening Size	ASTM D 4751	Mm (US Std Sieve)	0.59 (30)
Flow Rate	ASTM D 4491	l/min/m² (gpm/min/ft²)	400* (10)
Permeability	ASTM D 4491	cm/s	0.1

*Note: All Dandy Sacks™ can be ordered with our optional oil absorbent pillows.

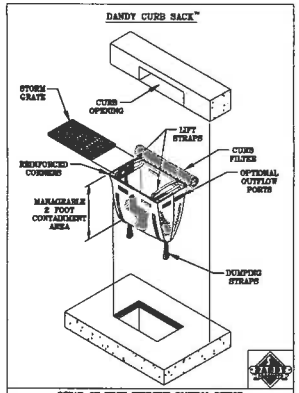

DETAIL OF INLET SEDIMENT CONTROL DEVICE WITH CURB FILTER

PROJECT:		DR. BY:
CITY/STATE:	DATE:	DR. NO:

SEDIMENT CONTROL DETAIL

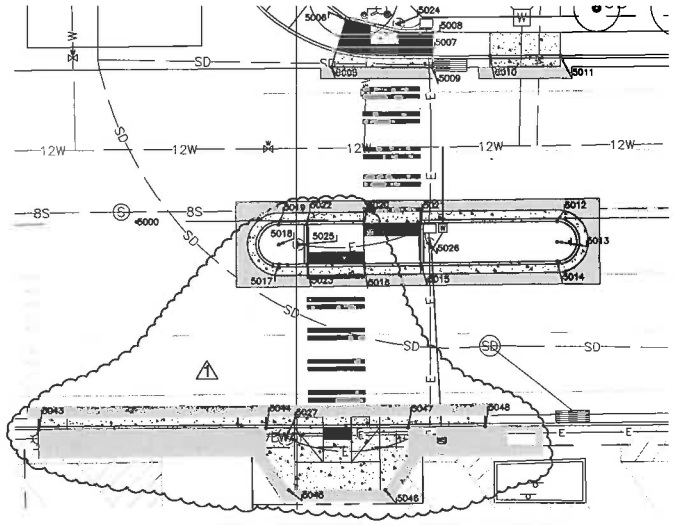

4TH STREET & 3RD AVENUE

SCALE: 1" = 10'

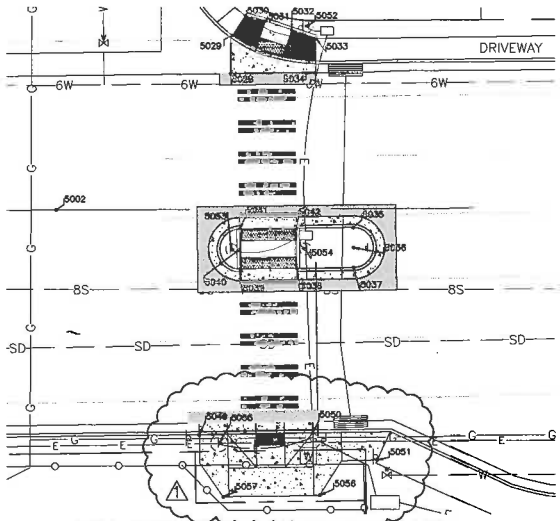

4TH STREET & DORTHA AVENUE

POINT TABLE

POINT NO.	NORTHING	EASTING	DESCRIPTION
5000	11563.18	19992.05	BCHH 3RD
5001	12670.57	19982.12	BCHH SEC COR
5002	14673.30	19969.76	BCHH DORTHA
5005	11597.54	19964.86	GUTTER LIP
5006	11599.89	19956.51	RAMP
5007	11609.29	19958.78	RAMP
5008	11615.29	19958.76	RAMP
5009	11615.29	19964.88	GUTTER LIP
5010	11625.38	19962.84	BACK OF CURB
5011	11637.76	19962.75	BACK OF CURB
5012	11637.15	19991.91	BACK OF CURB
5013	11637.18	19995.41	RADIUS POINT
5014	11637.20	19998.91	BACK OF CURB
5015	11613.20	19999.31	BACK OF CURB
5016	11603.20	19999.38	BACK OF CURB
5017	11588.20	19999.48	BACK OF CURB
5018	11588.18	19995.98	RADIUS POINT
5019	11588.15	19992.48	BACK OF CURB
5020	11603.15	19992.38	BACK OF CURB
5021	11613.15	19992.24	BACK OF CURB
5022	11593.12	19992.45	BACK OF CURB
5023	11593.16	19999.45	BACK OF CURB
5024	11609.30	19957.28	A POLE
5025	11591.68	19995.95	A POLE
5026	11614.68	19995.74	A POLE
5027	11589.38	20029.91	A POLE
5028	14704.06	19945.75	GUTTER LIP
5029	14704.37	19939.03	BACK OF CURB
5030	14706.60	19935.57	RAMP
5031	14710.20	19936.53	RAMP
5032	14714.76	19938.02	RAMP
5033	14719.08	19939.52	RAMP
5034	14719.04	19945.54	GUTTER LIP
5035	14725.61	19972.74	BACK OF CURB
5036	14725.64	19976.24	RAIUS POINT
5037	14725.64	19979.74	BACK OF CURB
5038	14715.68	19979.94	BACK OF CURB
5039	14705.68	19980.04	BACK OF CURB
5040	14705.65	19976.54	RADIUS POINT
5041	14705.61	19973.04	BACK OF CURB
5042	14715.61	19972.94	BACK OF CURB
5043	11545.85	20028.79	BACK OF CURB
5044	11585.85	20028.42	BACK OF CURB
5045	11589.87	20039.40	BACK OF WALK
5046	11606.87	20039.32	BACK OF WALK
5047	11610.85	20028.30	BACK OF CURB
5048	11624.42	20028.08	BACK OF CURB
5049	14698.48	20009.26	BACK OF CURB
5050	14718.48	20008.87	BACK OF CURB
5051	14729.81	20013.64	BACK OF WALK
5052	14717.61	19937.40	A POLE
5053	14704.14	19976.55	A POLE
5054	14717.15	19976.43	A POLE
5055	14702.01	20010.69	A POLE
5056	14719.66	20019.84	BACK OF WALK
5057	14702.66	20020.18	BACK OF WALK

115801

WOODSON ENGINEERING AND SURVEYING, INC.
124 N. ELDEN ST. • FLAGSTAFF, AZ 86001 • PHONE: (928) 774-4636 FAX: (928) 774-4646

09/02/2015

4TH STREET
IMPROVEMENT PLANS
CONSTRUCTION PLANS

A guide to getting underground facilities located before you dig
Know what's below. Call before you dig.
Call 811 or visit www.ArizonaBlue.com

FN: 06 CONTROL

REVISIONS:
1 CITY ROW REQUEST, 11/02/2015.

EXPIRES 3/31/2018

WOODSON
ENGINEERING AND SURVEYING, INC.
124 N. ELDEN ST.
FLAGSTAFF, AZ 86001
PHONE: (928) 774-4636 FAX: (928) 774-4646

CONTROL

CONTROL POINTS
3RD AVE & DORTHA

HOR. SCALE: NA
VERT. SCALE: NA
DATE: 5/20/15
PROJECT NO.: 115801
AGENCY NO.: CDF
SHEET NO.: 6 OF 6

DESIGNED BY: RRW
DRAWN BY: RRW
CHECKED BY: RRS