CONCEPT PLAN:
NEW RESIDENTIAL CONNECTION TO CITY SEWER

4419 NORTH MOUNTAIN MEADOW DRIVE

APN: 113-20-002

PROPERTY OWNER
ANDREW & STEFANIE MARQUARDT
4991 EAST SNOWSHOE WAY
FLAGSTAFF, AZ 86004

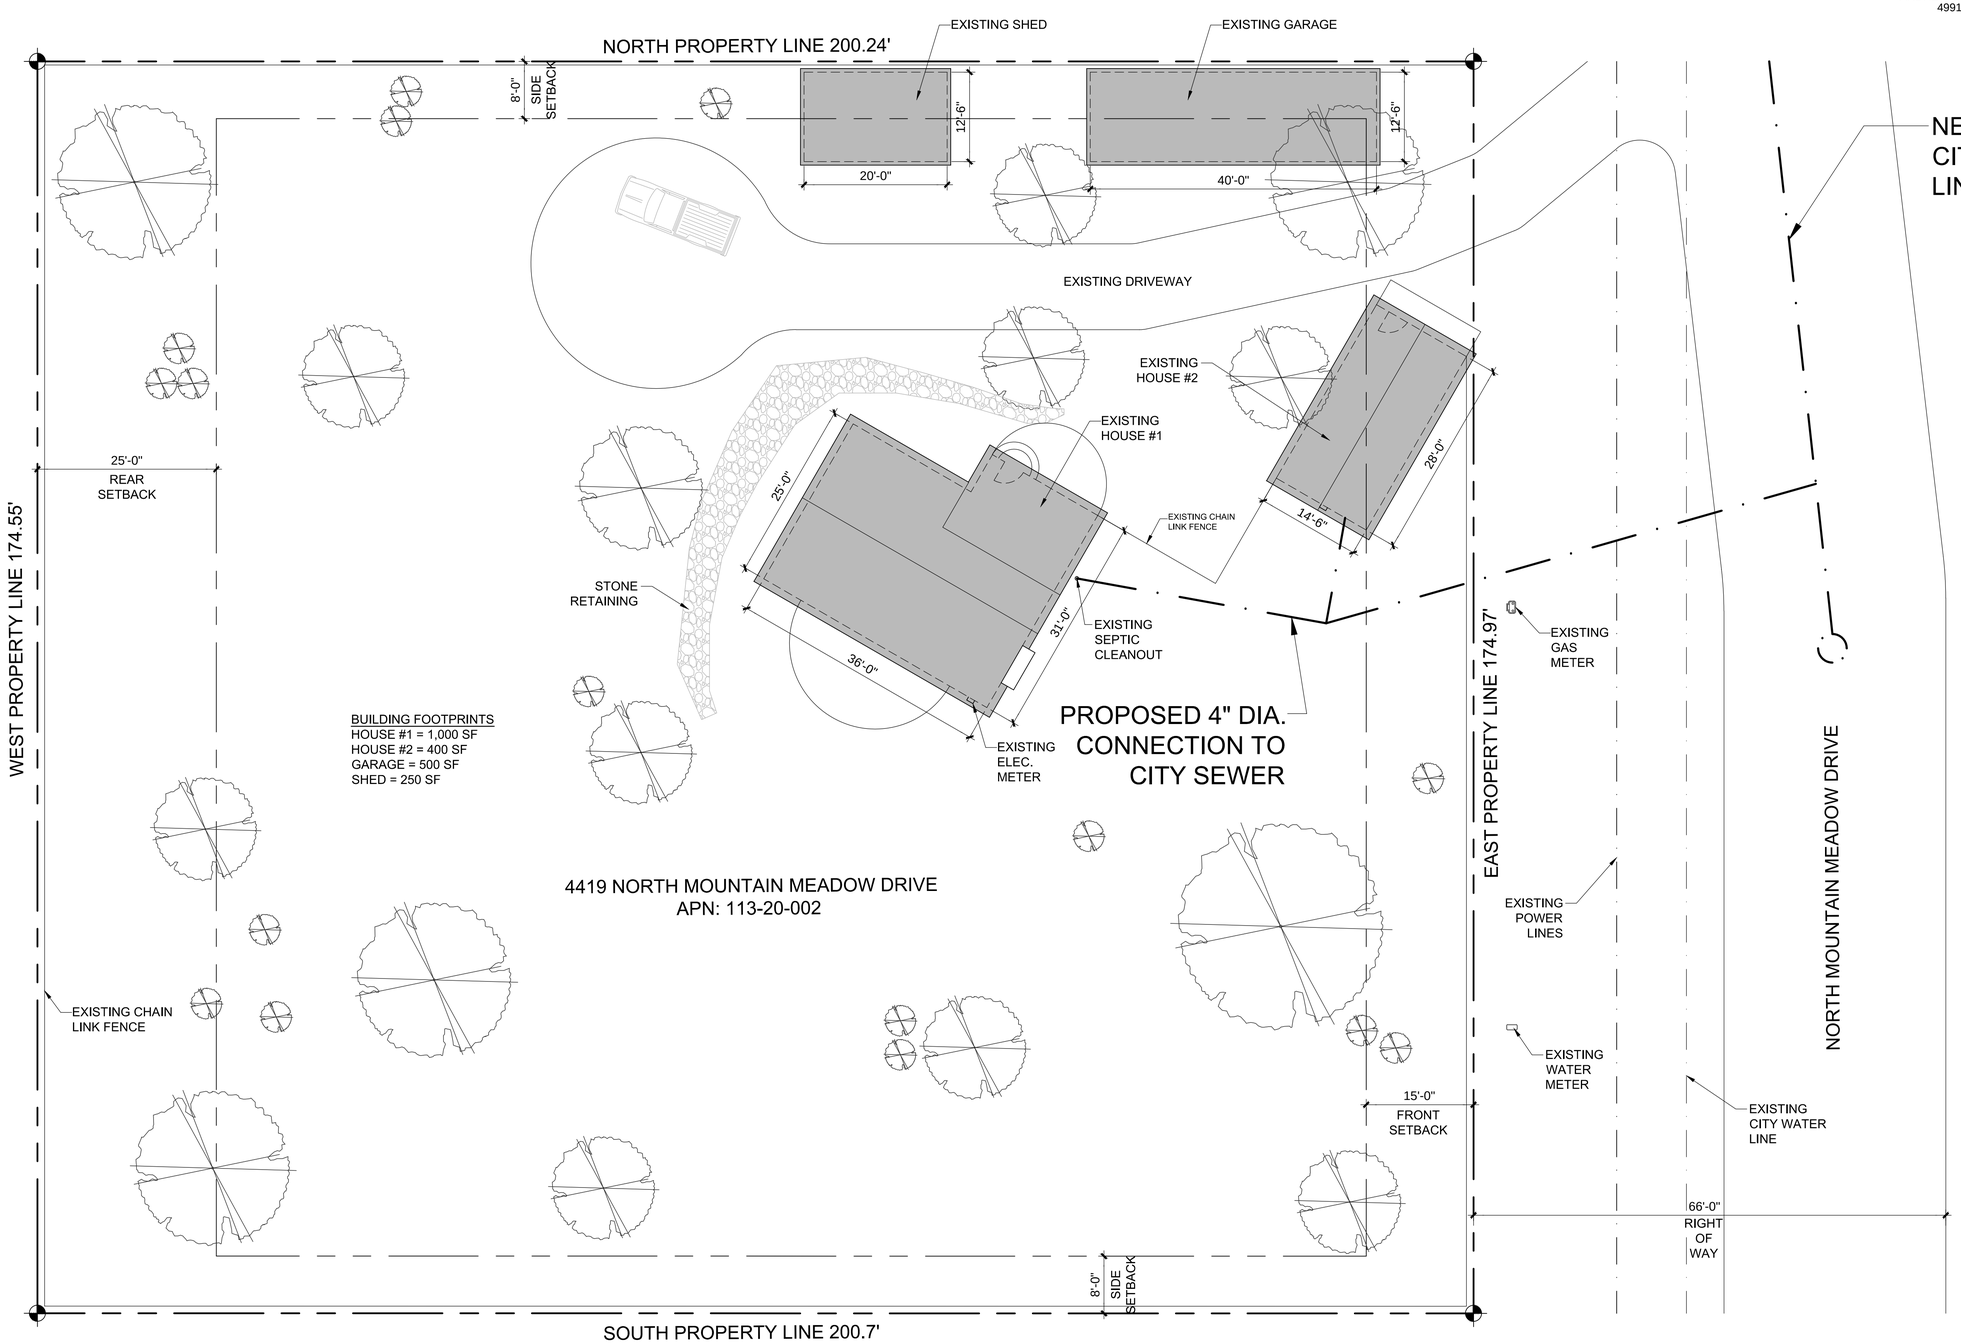

1. SITE PLAN

SCALE: 1" = 10'-0"

UPDESIGN studio

ARCHITECTURE
FLAGSTAFF, ARIZONA
UP-DESIGNSTUDIO.COM

520-780-8746
UPDESIGNSOLUTIONS@GMAIL.COM

304 S. ELDEN STREET
FLAGSTAFF, ARIZONA 86001

REGISTERED ARCHITECT
CERTIFICATE NO.
54419
ANNE MEAD SOFER
DATE SIGNED
ARIZONA, U.S.A.

EXPIRES 01 / 22 / 2016

JOB NO. 15-031

NO.	DESCRIPTION	DATE
1	CONCEPT PLAN	12-15-15

MARQUARDT PROPERTY
4419 NORTH MOUNTAIN MEADOW DRIVE
APN: 113-20-002

SHEET TITLE:
SITE PLAN

A0.0