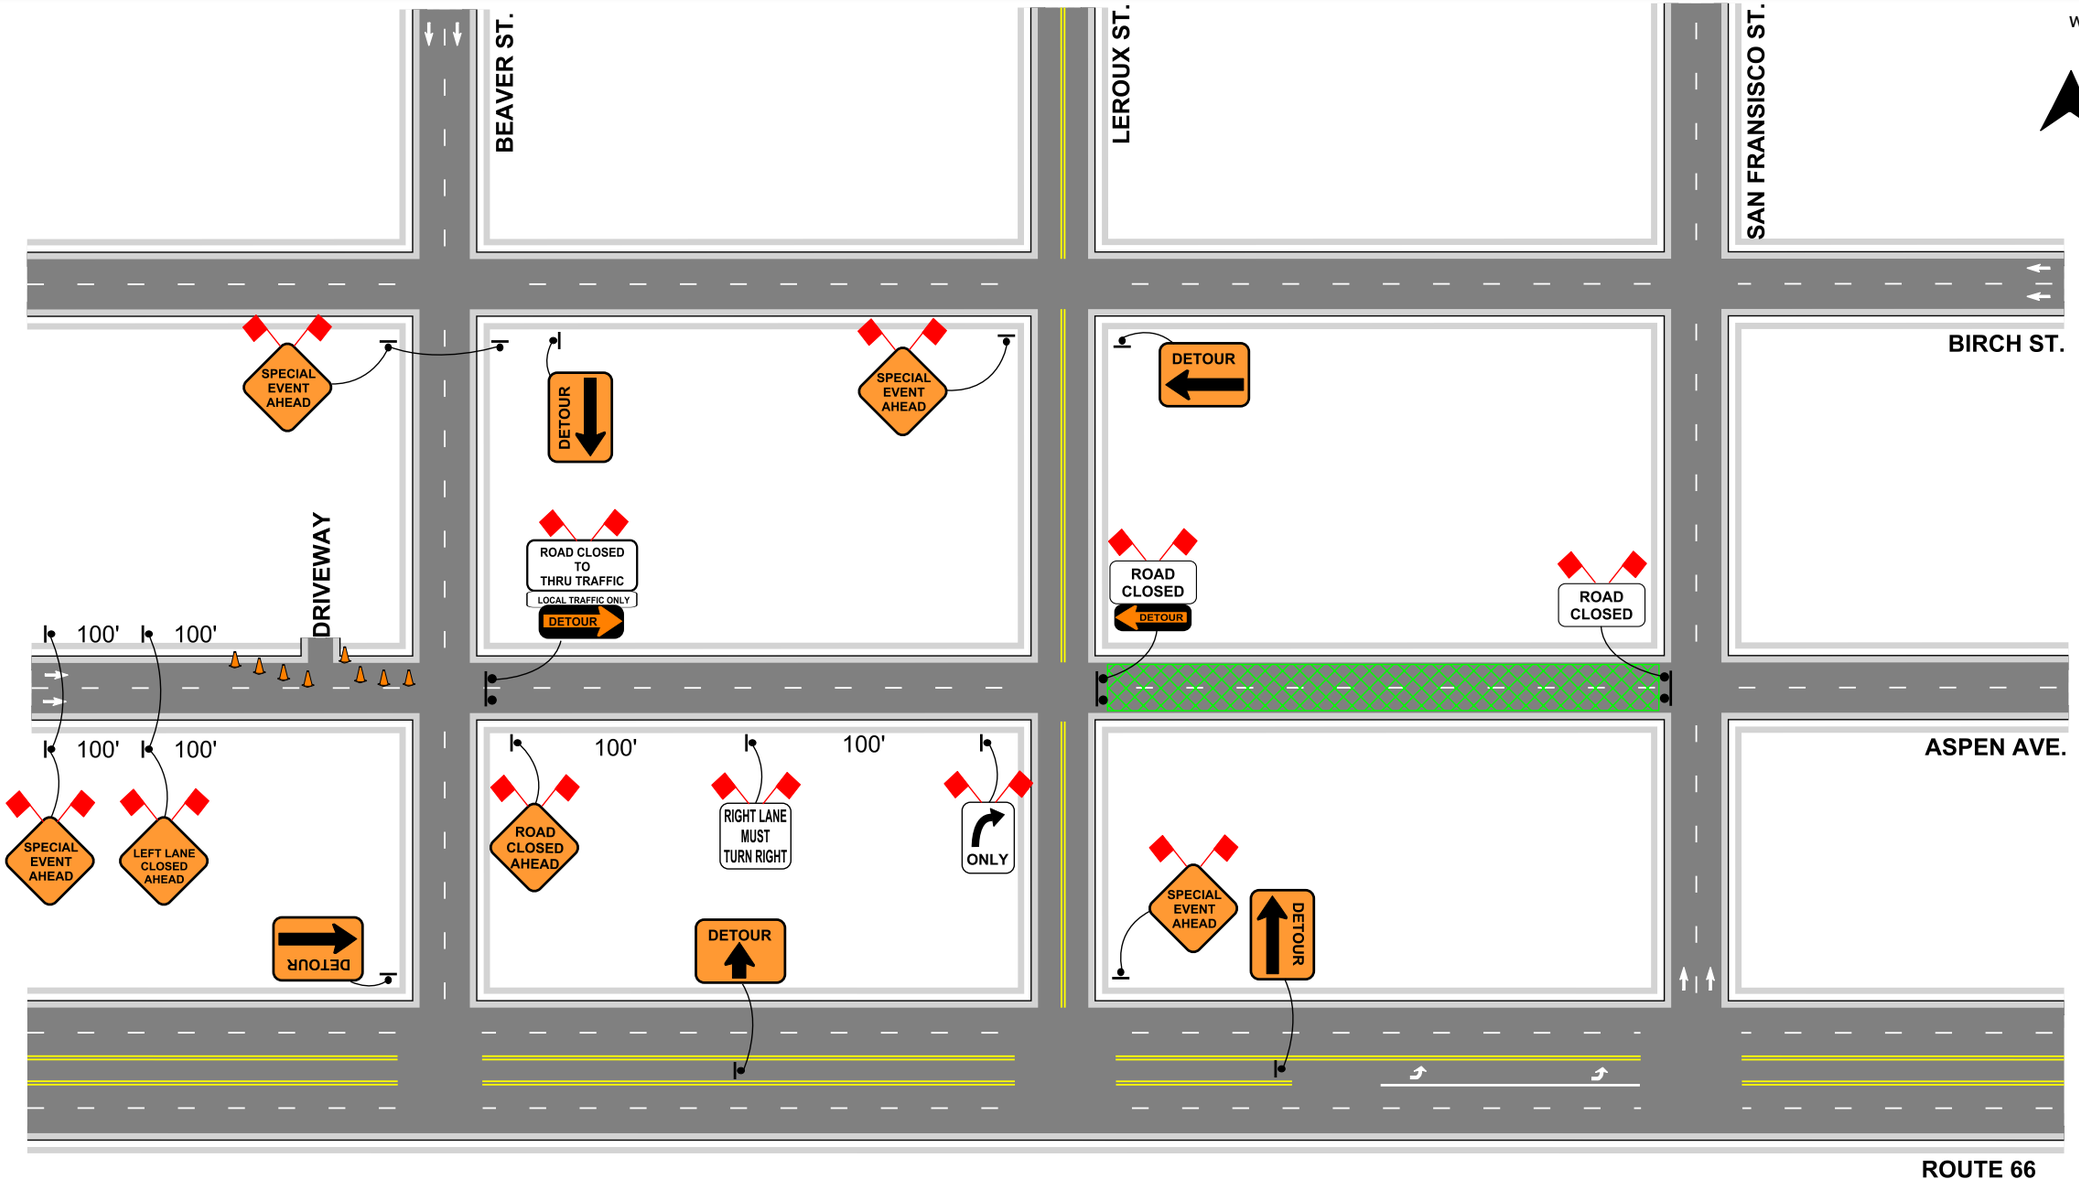

HIGHWAY TECHNOLOGIES (928) 526-1646

Barricades • Rentals • Pavement Marking • Signing • Guardrail

Serving Arizona since 1962

DRAWN BY: STEPHEN MILLER

OPERATIONS MANAGER: RICK CONWAY

DRAWN FOR: HOPI ARTS & CRAFTS FESTIVAL

LOCATION: ASPEN AVE.

AGENCY: COF

PLAN # 5-HOPIART-1

Legend

Work Area

Cone

NOTE:

28" TRAFFIC CONE SPACED AT 20'